FilmL.A., Inc.
6255 W Sunset Blvd, 12th Floor
Hollywood, CA 90028
t: (213)977-8600 - f: (213)977-8601
www.filmla.com

Summary Information

Permit No: F00158704-A **Type of Permit:** FILMING **Release Date:** 11/11/2019

Production Company	TWENTIETH CENTURY FOX TELEVISION
Insured Company Name	TWENTIETH CENTURY FOX TELEVISION
Contact Phone No. 1	310-369-1000
Contact Phone No. 2	310-696-5734
Fax	
Address	10201 W PICO BLVD, BUILDING 1 LOS ANGELES, California 90064
Production Title	SINGLE PARENT EP211
Type of Production	TV Sitcom

Producer	Erin O'Malley
Director	n/a n/a
1st AD	Michael Risoli
Production Manager	Ryan Guellow
FilmL.A. Coordinator	Philip Ujlaki
Location Manager	Lucas Nalepinski
Primary Phone	Mobile - 310-461-4165
Secondary Phone	
Location Assistant	Kyle Hollinger
Primary Phone	Mobile - 310-926-3598
Secondary Phone	

Fees

Posting 900	$207.00
Notification Charge	$173.00
LA CITY LANE AND STREET CLOSURE FEE	$312.00
FILMLA NON-REFUNDABLE FILM PERMIT RIDER FEE	$111.00
FILMLA MONITOR FEES	$260.00
FILMLA MONITOR FEES OVERTIME	$392.00
FILMLA MONITOR FEES - DOUBLE TIME	$260.00

Total Permit Fee $1,715.00

Number of Locations 1

NOT A PERMIT

FilmL.A., Inc.
6255 W Sunset Blvd, 12th Floor
Hollywood, CA 90028
t: (213)977-8600 - f: (213)977-8601
www.filmla.com

Summary Information

Location

Permit Number F00158704-A
Production Company TWENTIETH CENTURY FOX TELEVISI...
Insured Company TWENTIETH CENTURY FOX TELEVISI...
Production Title SINGLE PARENT EP211

Location Manager Lucas Nalepinski
Primary Phone Mobile - 310-461-4165
Secondary Phone

Location Address 10569 Ayres Ave, Los Angeles, CA, 90064

Location Type Private Residence

Film Dates 11/12/2019 - 11/12/2019 06:00 - 22:00 1 day

Open or Closed to the Public Closed

Generic Conditions **THE CONSUMPTION OF ALCOHOLIC BEVERAGES AND THE USE OF DRUGS, INCLUDING MARIJUANA, ON LOCATION BY ANY CAST, CREW, OR INVITED GUESTS IS STRICTLY PROHIBITED.**
*Certain service and personnel fees required by jurisdictional agencies are not collected by FilmL.A. Any such fees must be paid directly to the appropriate agency, and a separate invoice will be provided to the permittee.
Equipment staging and vehicles may park on one side of the street only.
MEN WORKING AHEAD signs must be posted during activity on bike paths.
Must Maintain 5' Clearance on Sidewalks/Walkways
Must maintain local/emergency access
No cast or crew parking on area streets
Number of uniformed officers listed on the permit is a minimum requirement. Permittee remains responsible for deploying a sufficient number of uniformed officers to provide traffic and crowd control to ensure the safety of the film crew and the public.
Traffic control must be done in accordance w/MUTCD
Traffic Officers Required
Uniformed officers shall have a copy of the film permit in their possession and are required to confirm that all traffic control signage devices are in place.

Please see attached document Ayres Ave (Closure) & Manning Ave (ES curb) - Single Parent.pdf

Equipment on Location

Type	Quantity
5 or 10 ton trucks	3
Cast/Crew vehicles	65
Catering Truck	1
Condors	1
Cube Trucks	4
Generator	1
Motor Homes	2
Picture vehicles	2
Portable restrooms	1
Stakebed Trucks	2
Trailers	2
Vans	3

Personnel on Location

Type	Quantity
Cast	5
Crew	65
Off-Duty/Retired LAPD Officer(s)	2

Filming Activities Camera in car; Camera on sticks; Drive ups & away; Equipment across street; Equipment on

NOT A PERMIT

FilmL.A., Inc.
6255 W Sunset Blvd, 12th Floor
Hollywood, CA 90028
t: (213)977-8600 - f: (213)977-8601
www.filmla.com

Summary Information

Location

Permit Number F00158704-A
Production Company TWENTIETH CENTURY FOX TELEVISI...
Insured Company TWENTIETH CENTURY FOX TELEVISI...
Production Title SINGLE PARENT EP211

Location Manager Lucas Nalepinski
Primary Phone Mobile - 310-461-4165
Secondary Phone

sidewalk & street; Equipment on sidewalk only.; Equipment on sidewalk, in curb lane & across street; Exterior establishing shots; Exterior models against scenery; Interior and exterior dialogue; Intermittent traffic control - 2 minutes standard; walk and talk on the sidewalk. Picture car parked outside of house, condor ITC on Ayres, ; Ful(STREET SWEEPING TO BE RELAXED, STREET SWEEPING ON TUESDAYS FROM 10A-12P ON THIS SIDE OF THE STREET);

Jurisdiction **Political:** Los Angeles City - Council District 05 **Police:** Los Angeles Police **Fire:** Los Angeles City Department

Thomas Guide **Page:** 632 **Grid:** D5

Approvals

FILML.A. CLOSURES	Michael Gonzalez
LOS ANGELES CITY DEPARTMENT OF PUBLIC WORKS	LaMeisha Candler
LOS ANGELES CITY POLICE DEPARTMENT	Melissa Hernandez
FILML.A. MONITORS	Eric Warczinsky

Coordinator Note RIDER A - RELEASES 10569 Ayres Ave, Los Angeles, CA, 90064

Parking

Base Camp 10201 W PICO BLVD, Los Angeles, CA, 90035
Location Type : Other Location

Crew Parking 10201 W PICO BLVD, Los Angeles, CA, 90035
Location Type : Other Location

Posting "No Parking" signs N/S AYRES AVE., PROSSER - MANNING AVE
S/S AYRES AVE., 150' DIRECTLY ACROSS FROM 10569 AYRES AVE

Approximate Footage 601 - 900 **Log Number** 262257

Date(s) 11/12/2019 to 11/12/2019 **Time(s)** 00:00 to 00:00

Lane / Full Closure CURB LANE CLOSURE- E/S MANNING AVE., BLYTHE AVE- NORTH TO THE ALLEY
Approximate Footage 0 - 300

Date(s) 11/12/2019 to 11/12/2019 **Time(s)** 08:00 to 22:00

NOT A PERMIT

Permit #F001587047-A

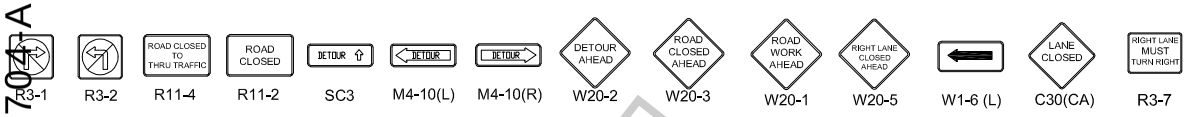

ALL TRAFFIC CONTROL WILL BE INSTALLED TO MEET OR EXCEED THE LATEST CA-MUTCD MINIMUM REQUIREMENTS

Ⓢ TRAFFIC SIGNAL
● TRAFFIC CONE
TYPE I W/ SIGN
HIGH LEVEL WARNING DEVICE

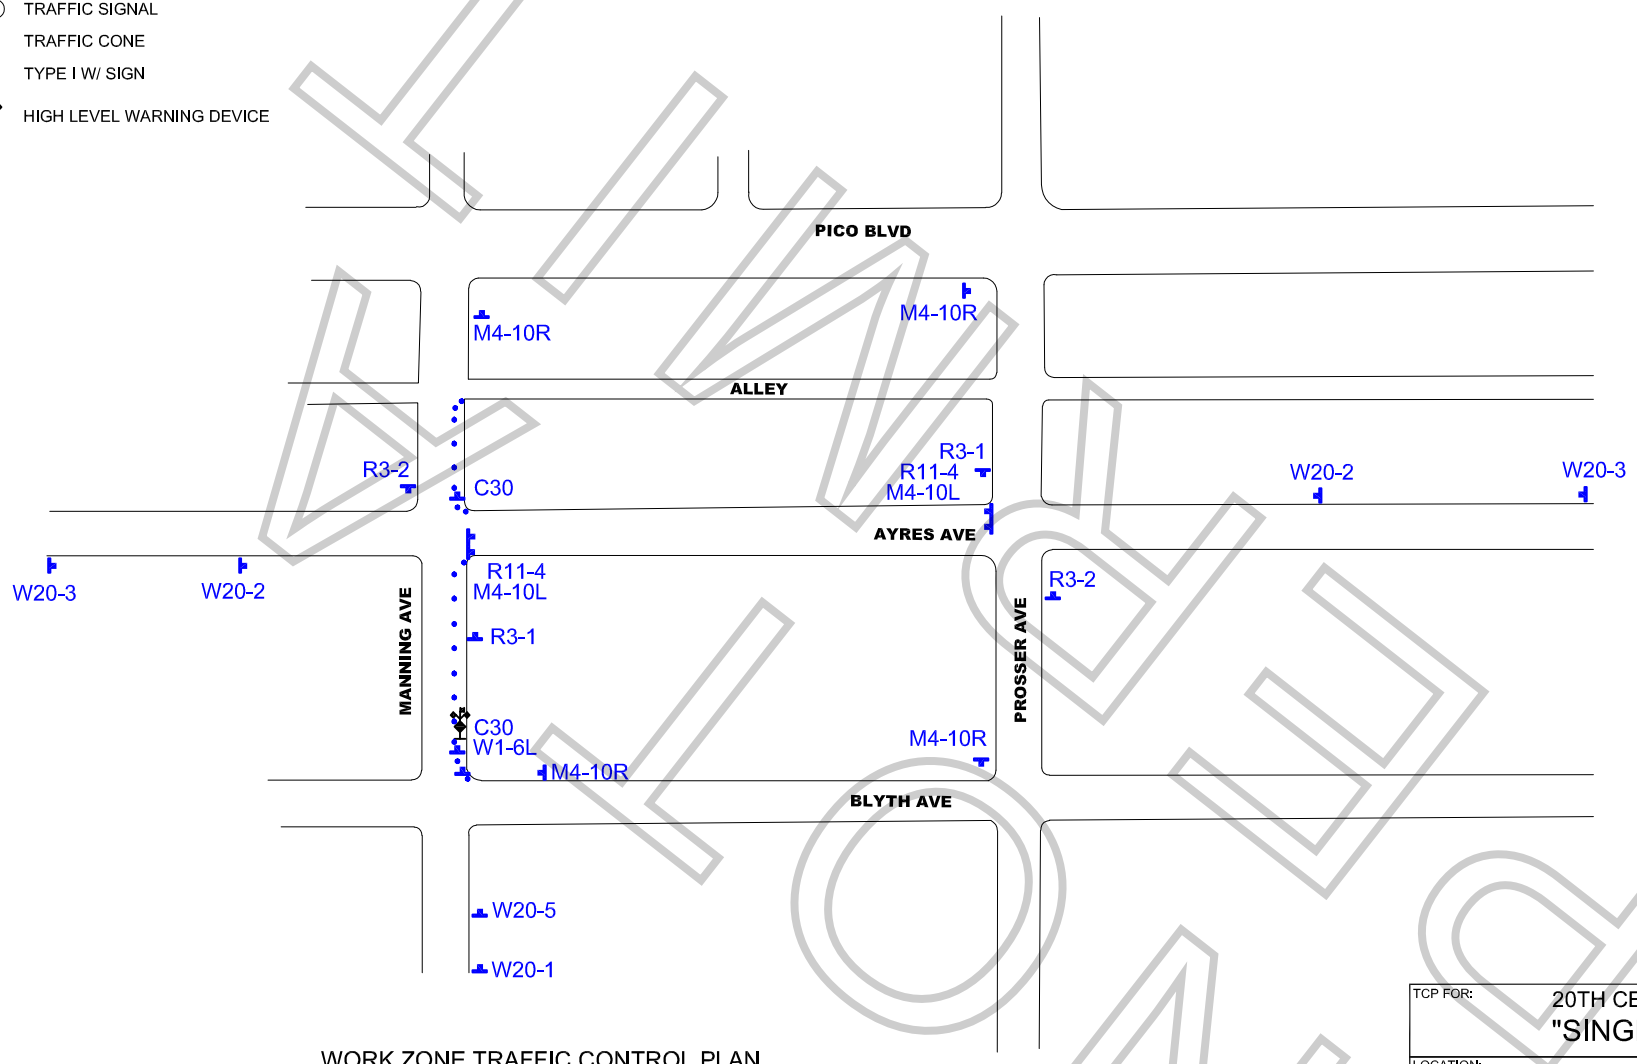

KLIMEK CONSULTING

WORK ZONE TRAFFIC CONTROL PLAN
GENERAL NOTES

1. DATE/TIME:
   FULL CLOSURE: 11-12-19 FROM 04:00 HOURS TO 22:00 HOURS.
   LANE CLOSURE: 11-12-19 FROM 08:00 HOURS TO 22:00 HOURS.

2. ALL SIGNING, STRIPING, AND TRAFFIC CONTROL DEVICES SHALL CONFORM TO THE (CURRENT) STATE OF CALIFORNIA DEPARTMENT OF TRANSPORTATION (CALTRANS) STANDARD PLANS AND STANDARD SPECIFICATIONS, CALIFORNIA MUTCD, AND ANY ADDENDUMS THERETO, AND AS SHOWN ON THESE PLANS, SYMBOLS AND ABBREVIATIONS USED ARE SHOWN ON CALTRANS STANDARD PLANS.
3. THERE WILL BE NO INTERFERENCE WITH TRAFFIC SIGNALS OR CROSSWALKS.
4. CONES WILL BE 28" MINIMUM HEIGHT AND HAVE REFLECTORIZED SLEEVES FOR NIGHT WORK.
5. POLICE WILL DIRECT TRAFFIC IF NECESSARY.

TCP FOR: 20TH CENTURY FOX TV:
"SINGLE PARENT"

LOCATION:
FULL CLOSURE - AYRES AVE FROM PROSSER AVE TO MANNING AVE
E/S CURB - MANNING AVE FROM BLYTHE AVE NORTH TO ALLEY
LOS ANGELES, CALIFORNIA

CONTACT: ELISA SMITH
OFFICE# 213-763-9000
LUCAS NALEPINSKI
PH# 310-461-4165

JCL TRAFFIC SERVICES
(213) 622-9775
C31-CA Lic # 805357

DATE	REVISIONS	DRAFTER: MARIO MENJIVAR
		SCALE: N.T.S.
		FILM LA: PU